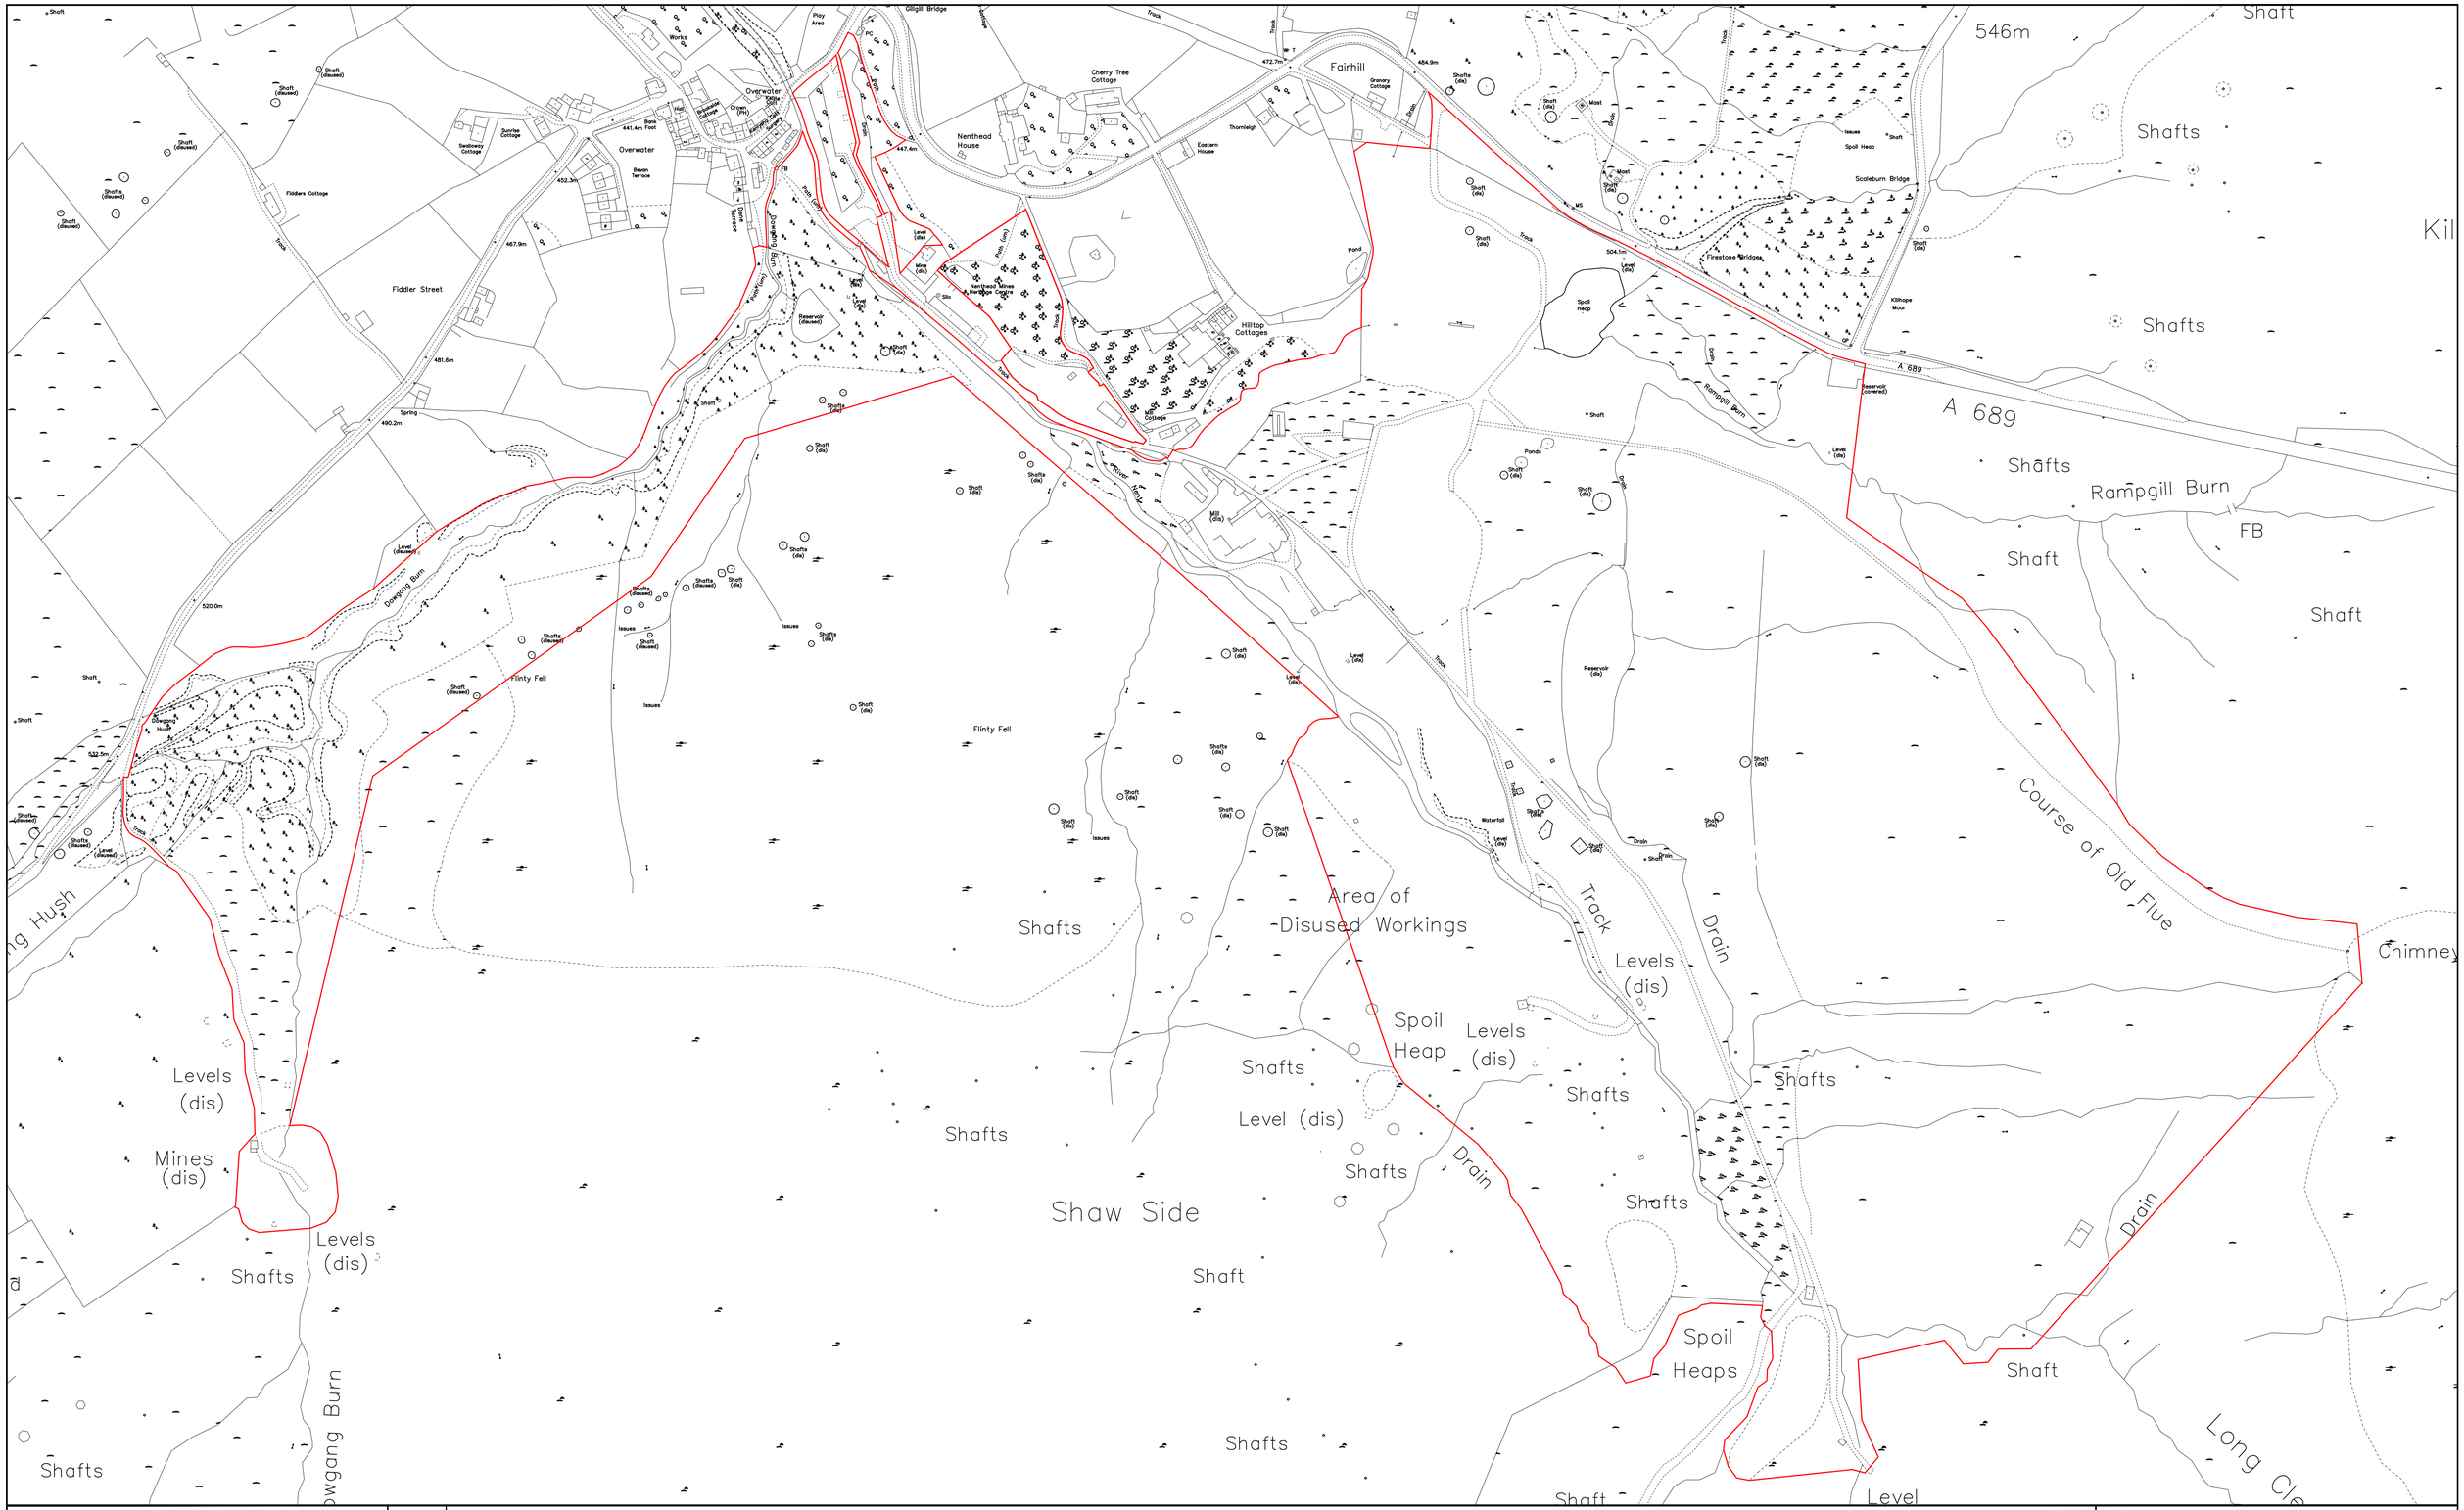

Cumbria County Council

Parkhouse Building
Kingmoor Business Park
CARLISLE
Cumbria
CA6 4SJ

Tel. 01228 673030

Nenthead Mines
Nenthead
CA8 3LS

Reproduced from, or based on, Ordnance Survey Map material with the permission of the Controller of Her Majesty's Stationery Office. (c) Crown Copyright 2006. Licence number 100019596 Cumbria County Council. Unauthorised reproduction infringes Crown copyright and may lead to prosecution or civil proceedings.

Locarion Plan

Drawn by: DF	Scale::1/2500@A1	Date:: 18/06/2020